ISSUE	AMENDMENTS	BY	DATE	CHECKED	APPROVED	PROJ.ENG.
		MP	03.12.10			

SCALE:- 1: 1250 AT A1

TRACING ORIGINAL DRAWING

TITLE:- CCTV CAMERA INSTALLATIONS
PLANNING APPLICATION

PLANT:- SITE GENERAL

LOCATION:- OLDBURY

Rhodia

CAPITAL PROJECTS GROUP

SHEET SIZE: 1

REVISION NUMBER: 1

DRAWING NUMBER: 6986

REFERENCE DRAWINGS

N

EXTEND HEIGHT OF EXISTING BOUNDARY WALL BYB INSTALLING 1m HIGH PALISADE FENCE ON TOP OF EXISTING 2.7m HIGH BRICK WALL IN THREE LOCATIONS

CCTV INSTALLED ON TOP OF 7.5m LATTICE TOWER

CCTV CAMERA FIXED TO EXISTING BUILDING STRUCTURE MOUNTED ON PROPRIETRY BRACKET

RAILWAY

GAS

FABRIC APPLICATION DEVELOPMENT

EMGNCY. GATE

WOODED AREA

ADMIN.BLOCK

WORKS CAR PARK

No1 SUB STN.

HARVEYS

SUB STN. No 2

CRECHE

SUB STN No9 PHOSPHINE SERVICES BUILDING

PHOSPHINE /THPX No2

PROCESS WATER TANK

PHOSPHINE THPX No1

PHOSPHINE No1

PHOSPHINE COMPOUND

COMP/N

CONTROL RM.

PHOS WASH

No 3 SUB STN.

ADMIN.BLOCK

GATE

A&W RECREATION CLUB

CRECHE

P4 STORAGE

SW.RM. 74

M.C.P.

M.C.P. WAREHOUSE

SEMI WORKS

BOILER HOUSE

POLY ACID PLANT

SUB 12

WAREHOUSE

No 26 SUB

STORES

W.HOUSE

SAND STORE

FENCED & BUNKED AREA

SW.ROOM 71

ENG.EQ. STORE

CARBON FITTING SHOP

STATION ROAD

SUB STN. No8

FIRE STN.

STORE

OFFICES

CARP. SHOP

INST. SHOP

CENTRAL WORKSHOPS

BARRIER

S.M.F.P.

PROBAN

A.D.P.A.

STORE No4 SUB STN

P.A.F.

P.A.F. STORAGE

P.A.F.

CHLORIDES WORKSHOP

CHLOR MESS

DRUM STORE

ACCOMET C. Ni SULPHAMATE

Cu PYRO

PLUM-BERS

STORE

NITROGEN COMPOUND

OXYGEN COMPOUND

CHLORINE OFFLOADING

OXYCHLORIDE PLANT

CONTROL ROOM

SLURRY BUILDING

PHOS. CHLORIDES PLANT

OXY STORAGE

CHLORIDES LOADING

SAFETY

MEDICAL CENTRE

TRINITY STREET

TRINITY STREET

E/W PIPEBRIDGE

MAIN GATEHOUSE

MEDICAL CENTRE

LOBBY

POLYURATHANE LAB

S.T.C.

QUAD-RANGLE OFFICES

OFFICES

CANTEEN

I.T.C.

DCP SILOS

PILOT PLANT WAREHOUSE

STORAGE AREA

STORAGE AREA

STORAGE AREA

DECONTAMINATION AREA

No11 SUB STATION

No 4 BUILDING

BRIQUESTS

No5 SUB STN

TETRAX

STORE

MICRO MET

FITTING SHOP

MESS

STORAGE STORE

DOCK LEVELLER

LAGOON

CANAL

CULVERT

SUB STN No6

EFFLUENT PLANT

CUSTOMISED LIQUIDS BLENDING PLANT WAREHOUSE

CUSTOMISED LIQUIDS BLENDING PLANT

FLAMABLE STORAGE COMPOUND

PETROLEUM PRODUCTS STORE

GATE

GATE

SEVEN STARS ROAD

PARK LANE

0 10 20 30 40 50 60 70 80 90 100

Distance Metres

Scale 1:1250 AT A1

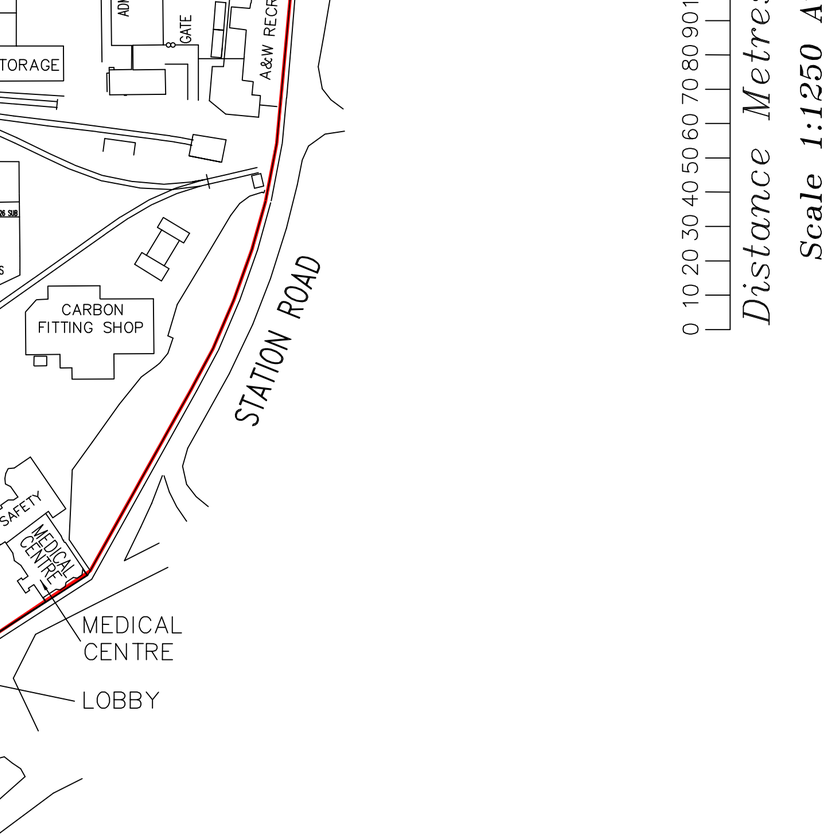

DO NOT SCALE.