SEMI-WORKS MAIN PROCESS PLANT BUILDING
GROUND FLOOR PLAN
SCRUBBER AREA SEE DRG No 6332
MAIN BUILDING SEE DRG No 6337

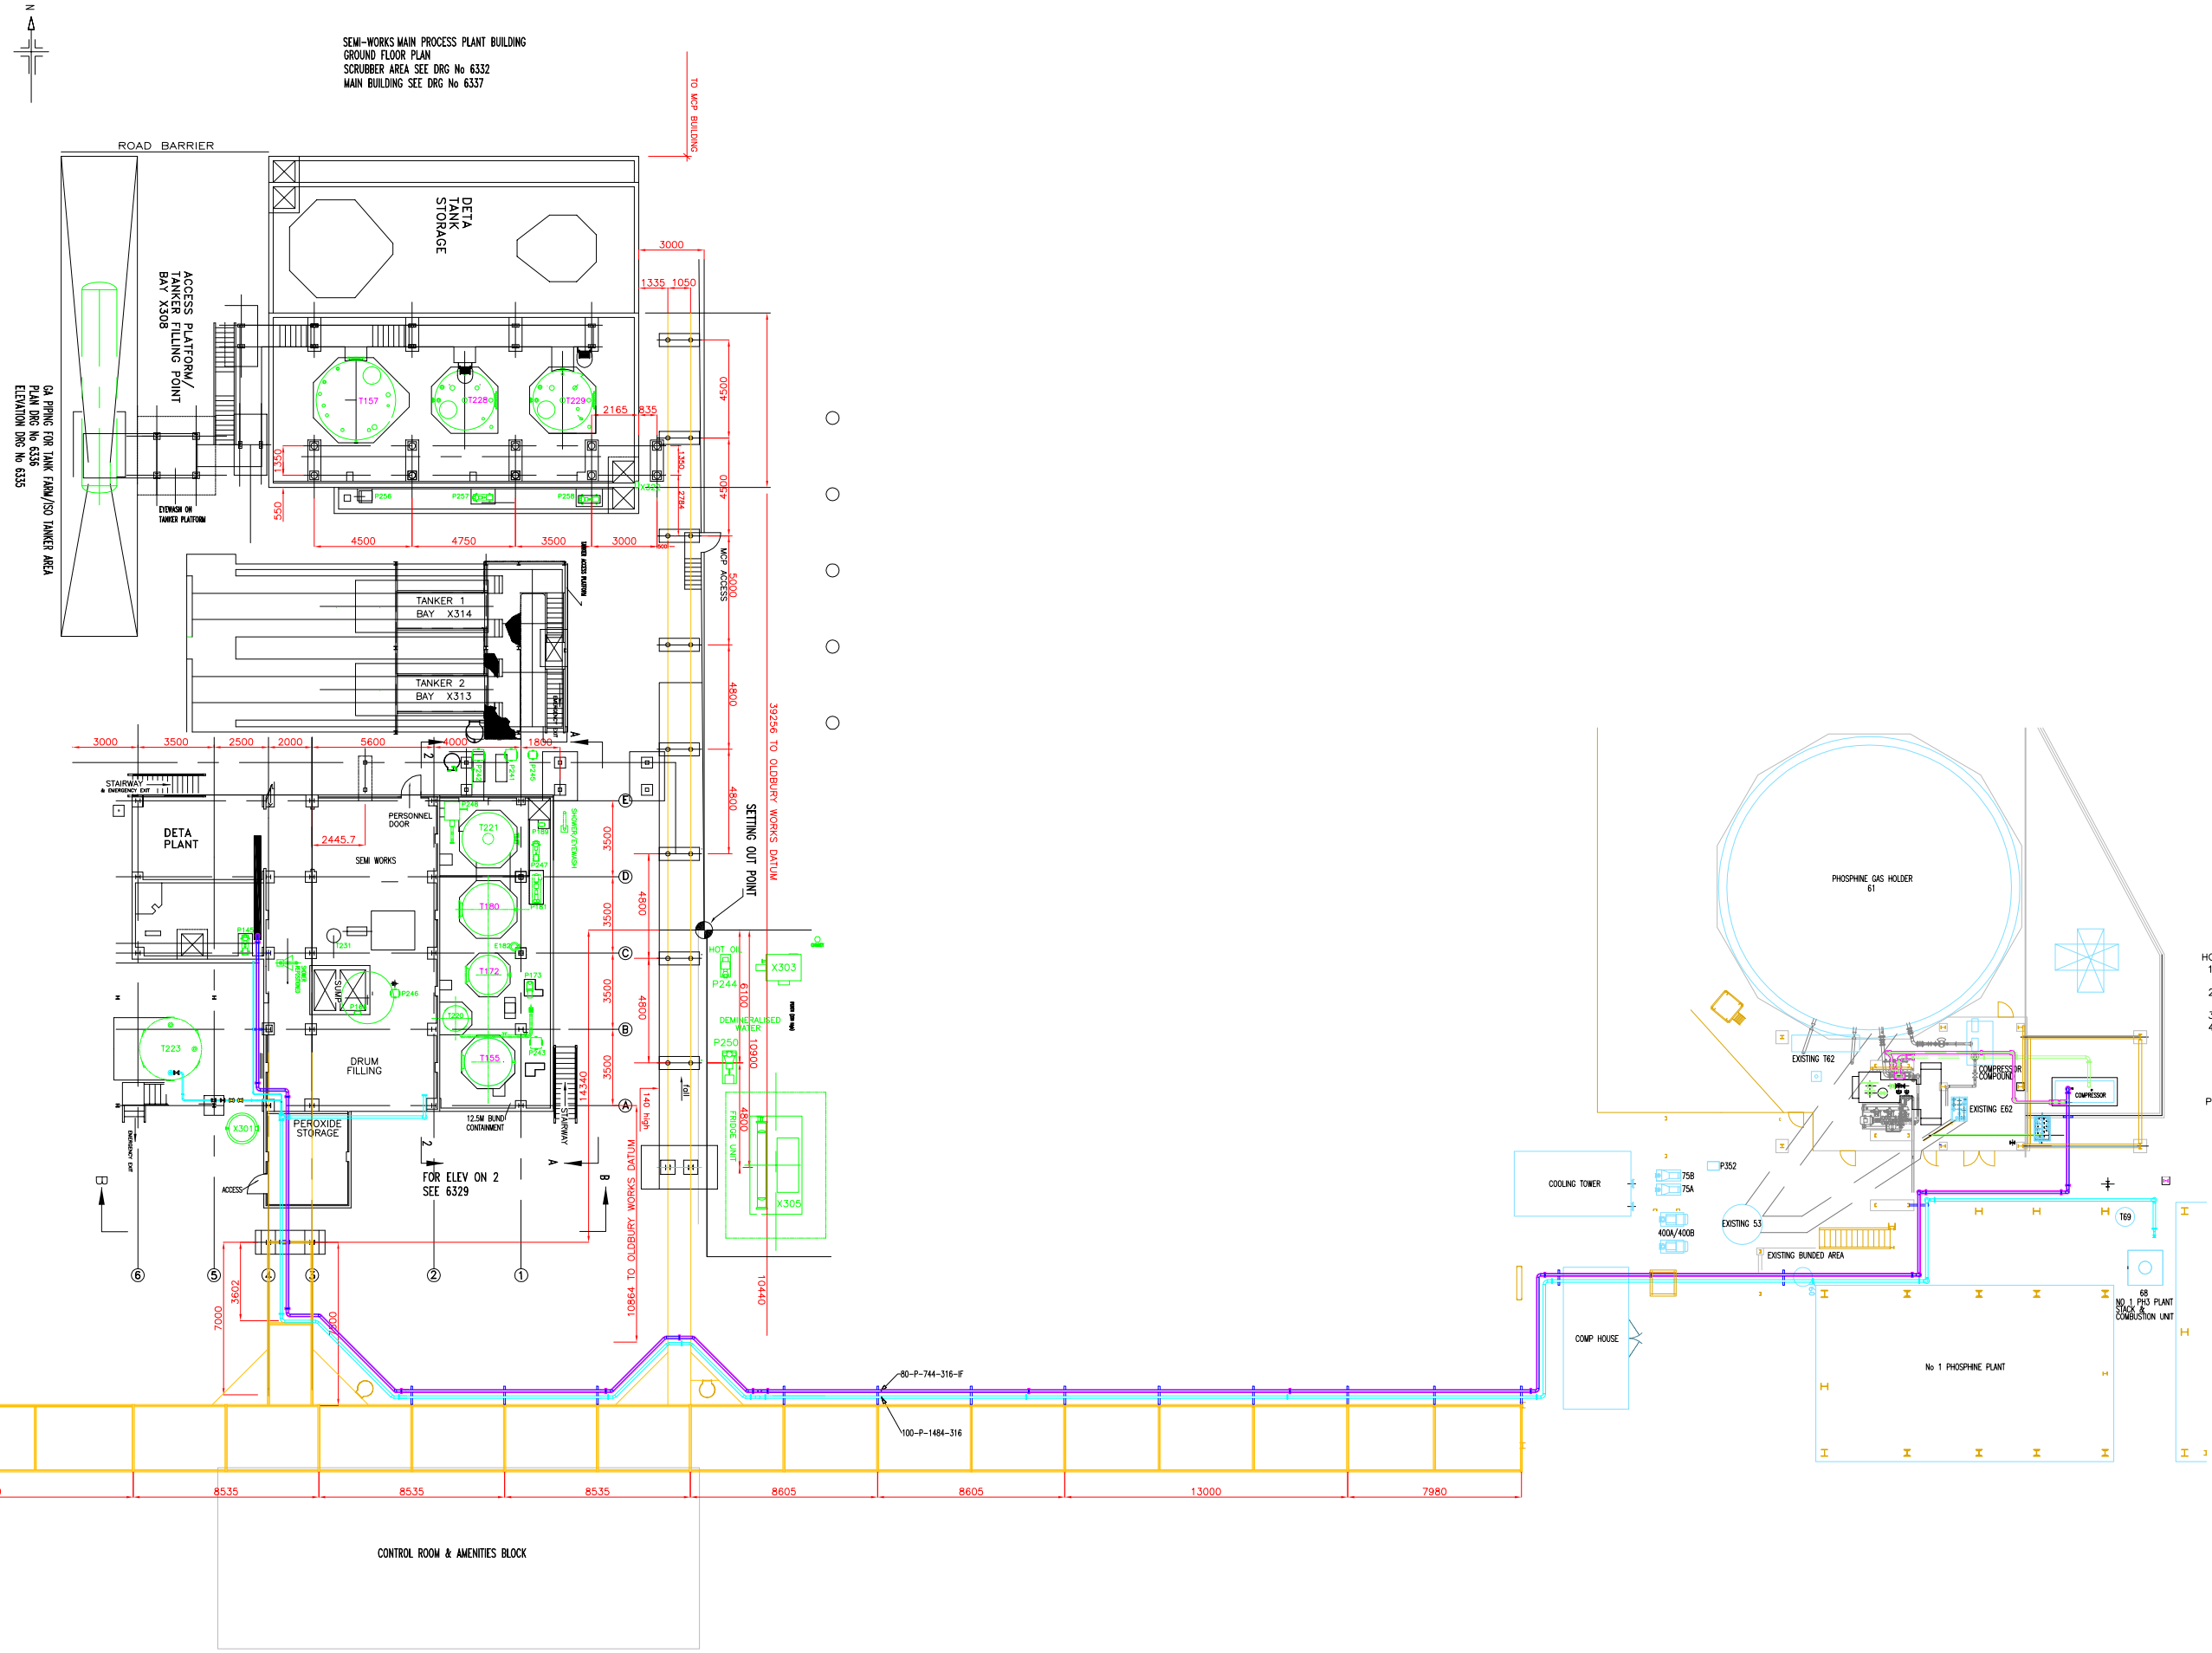

HOLDS
1) CONNECTION DETAILS FOR PHOSPHINE LINE EQUIPMENT AND POSITION
2) CONNECTION DETAILS FOR VENT LINE EQUIPMENT AND POSITION
3) ELEVATION OF FIRST FLOOR INSIDE SEMI WORKS
4) ELEVATION OF NEW COMPRESSOR BUILDING

PROJECT NOTES
1) USE SOLVAY WORKS ENG GUIDE PM11 FOR PHOSPHINE PIPE SPECIFICATION
2) USE SOLVAY WORKS ENG GUIDE PM11 FOR VENT PIPE SPECIFICATION

ISSUE	DATE	DESCRIPTION OF ISSUE OR REVISION	BY	APPD
P3	24/09/18	PROVISIONAL ISSUE	JMH	--
P2	10/09/18	PROVISIONAL ISSUE	JMH	--
P1	05/09/18	PROVISIONAL ISSUE	JMH	--

Elizabeth House, Daresbury Park, Warrington, Cheshire WA4 4BB.
Tel : +44 (0)1928 786000
Fax : +44 (0)1928 701900
ADDISON project plc
Website : www.addisonproject.co.uk
e-mail : design@addisonproject.co.uk

CLIENT	SOLVAY	LOCATION	OLDBURY
PLANT	PHOSPHINE	SECTION	N/A

TITLE
PHOSPHINE VAPOUR & VENT PIPEWORK PLAN VIEW

DRN	J.HARDMAN
DATE	05/09/18
CHK	
APPD	

This drawing is private and confidential and is the property of Addison Project plc. It must not be copied or lent without prior consent of Addison Project plc and must be returned with tender and / or on completion of order to -
Addison Project, Hillhouse Business Park, Thornton, Lancashire, FY5 4QD.

PROJECT TITLE	DESIGN SUPPORT	
SCALE	NTS	SIZE A1
JOB No.	DRAWING NUMBER	ISSUE
APP/18/370	SOL/18/370/3010 SHT1	P4